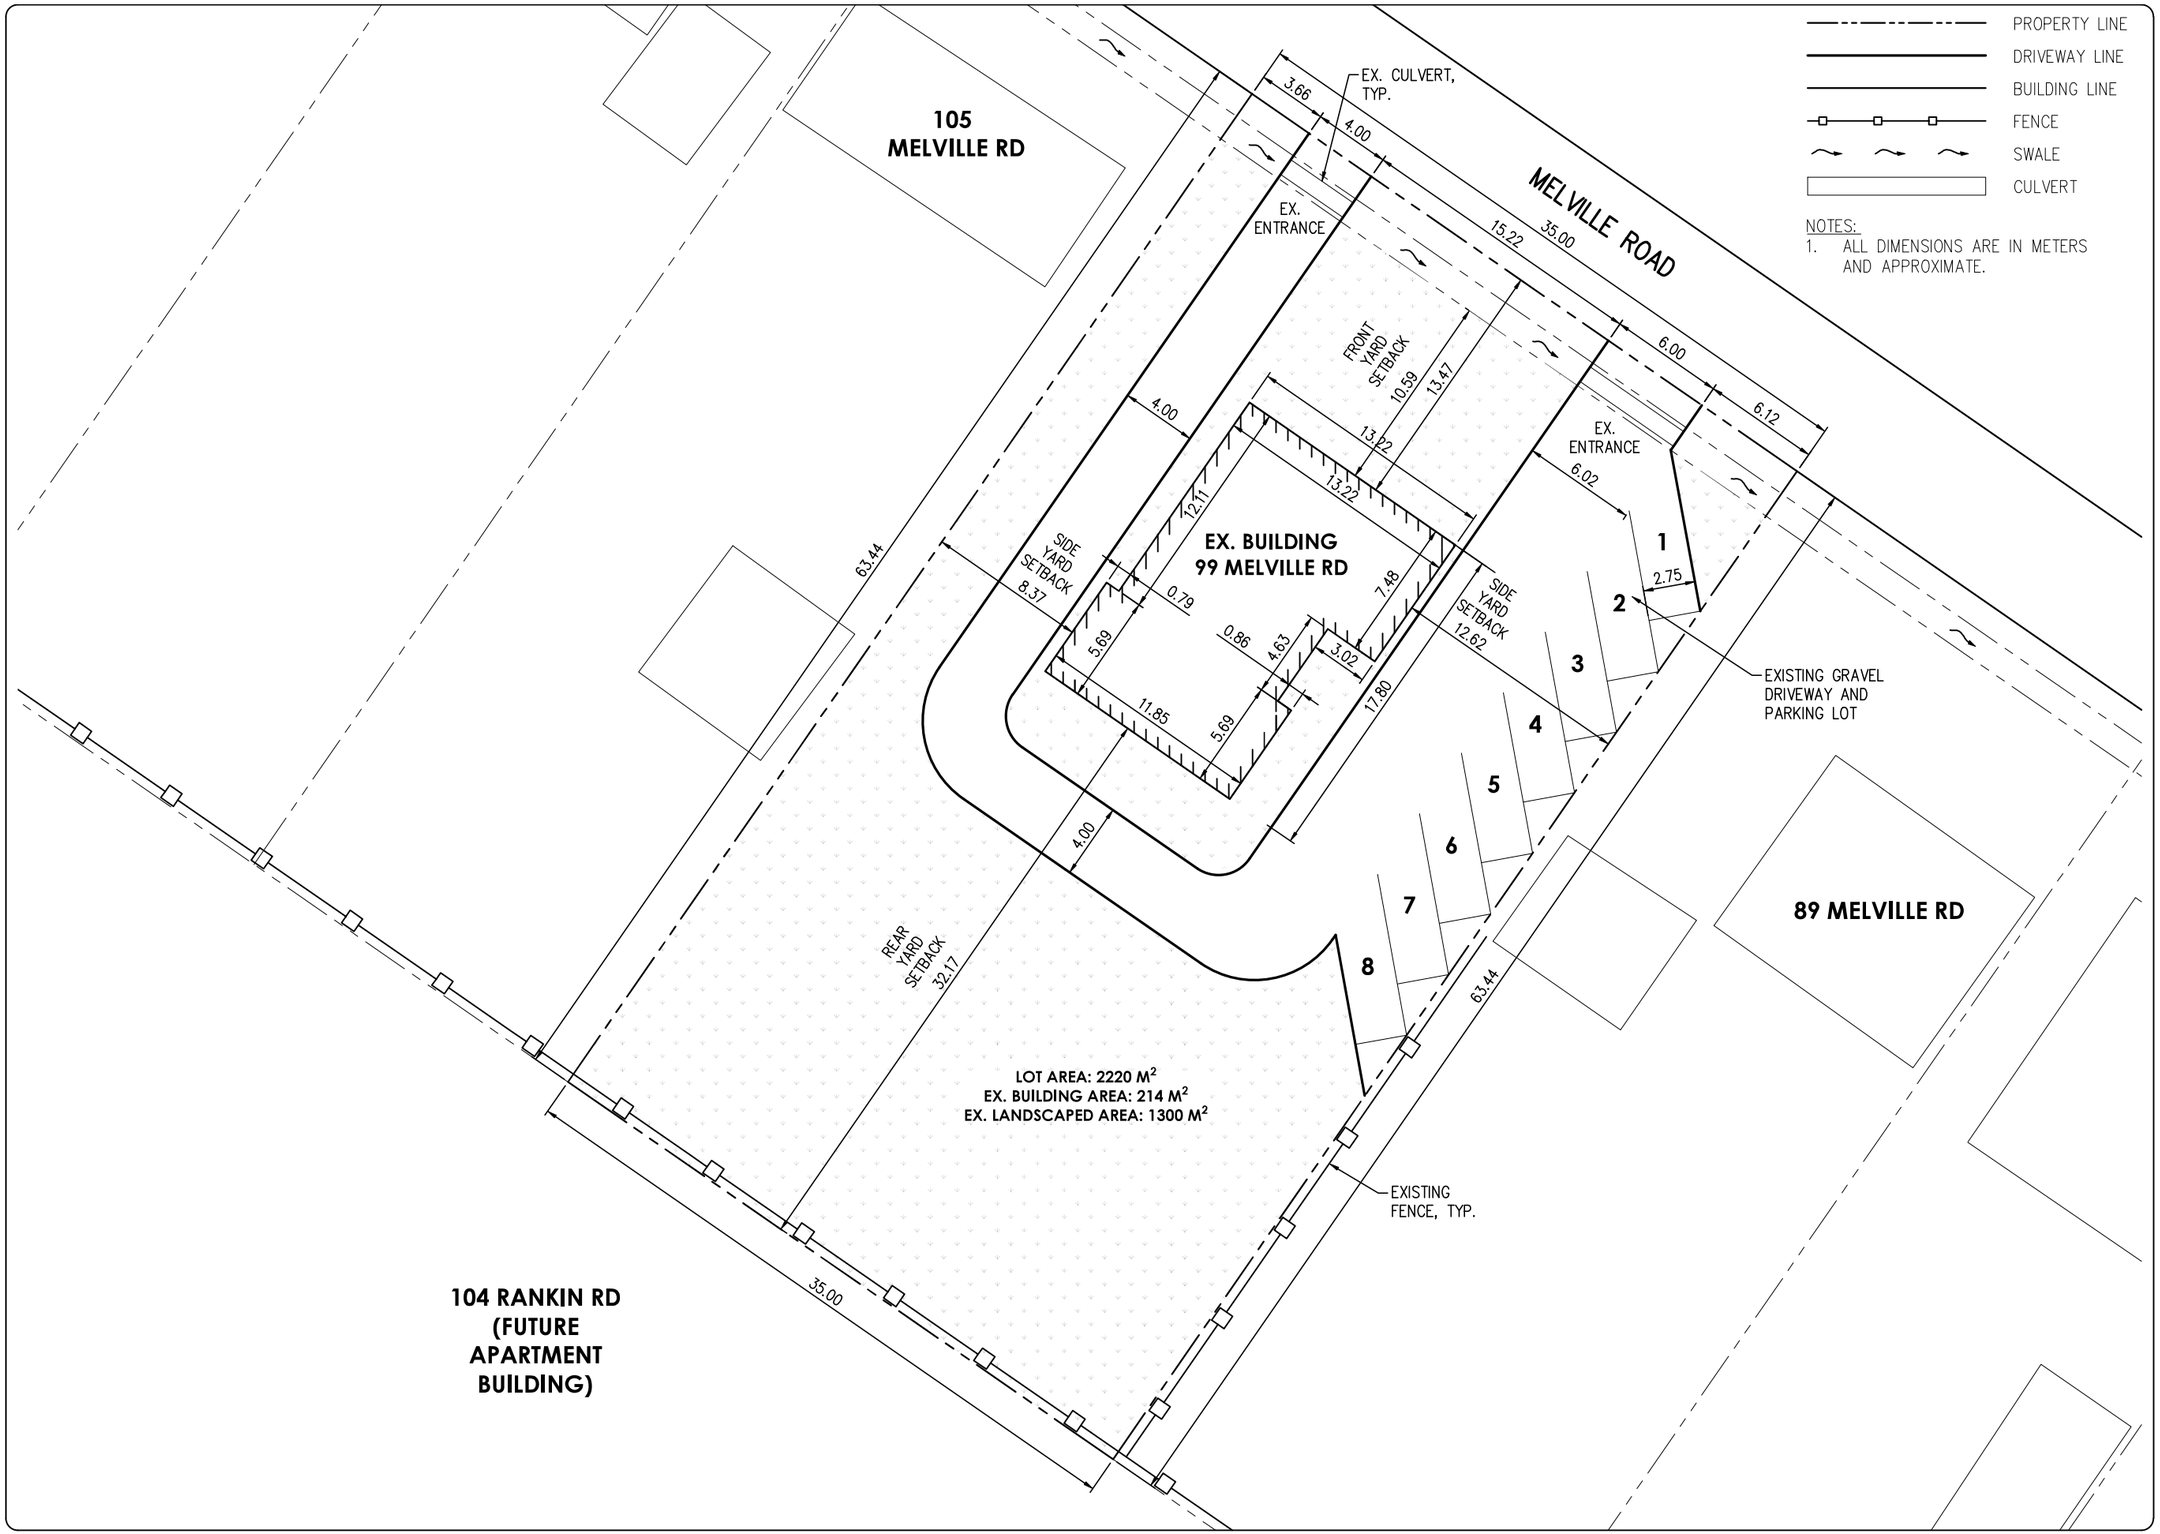

SEAL

REVISIONS

REV #	DESCRIPTION	DATE
A	FOR REZONING APPLICATION	2025–02–19

PROJECT:

99 MELVILLE RD,
SAULT STE. MARIE, ON
P6A 5J6

DRAWING TITLE:

SITE PLAN

DRAWN: MS

CHECKED: MS

DATE : 2025–02–12

SHEET 1 OF 1

SK1

SCALE: 1:8